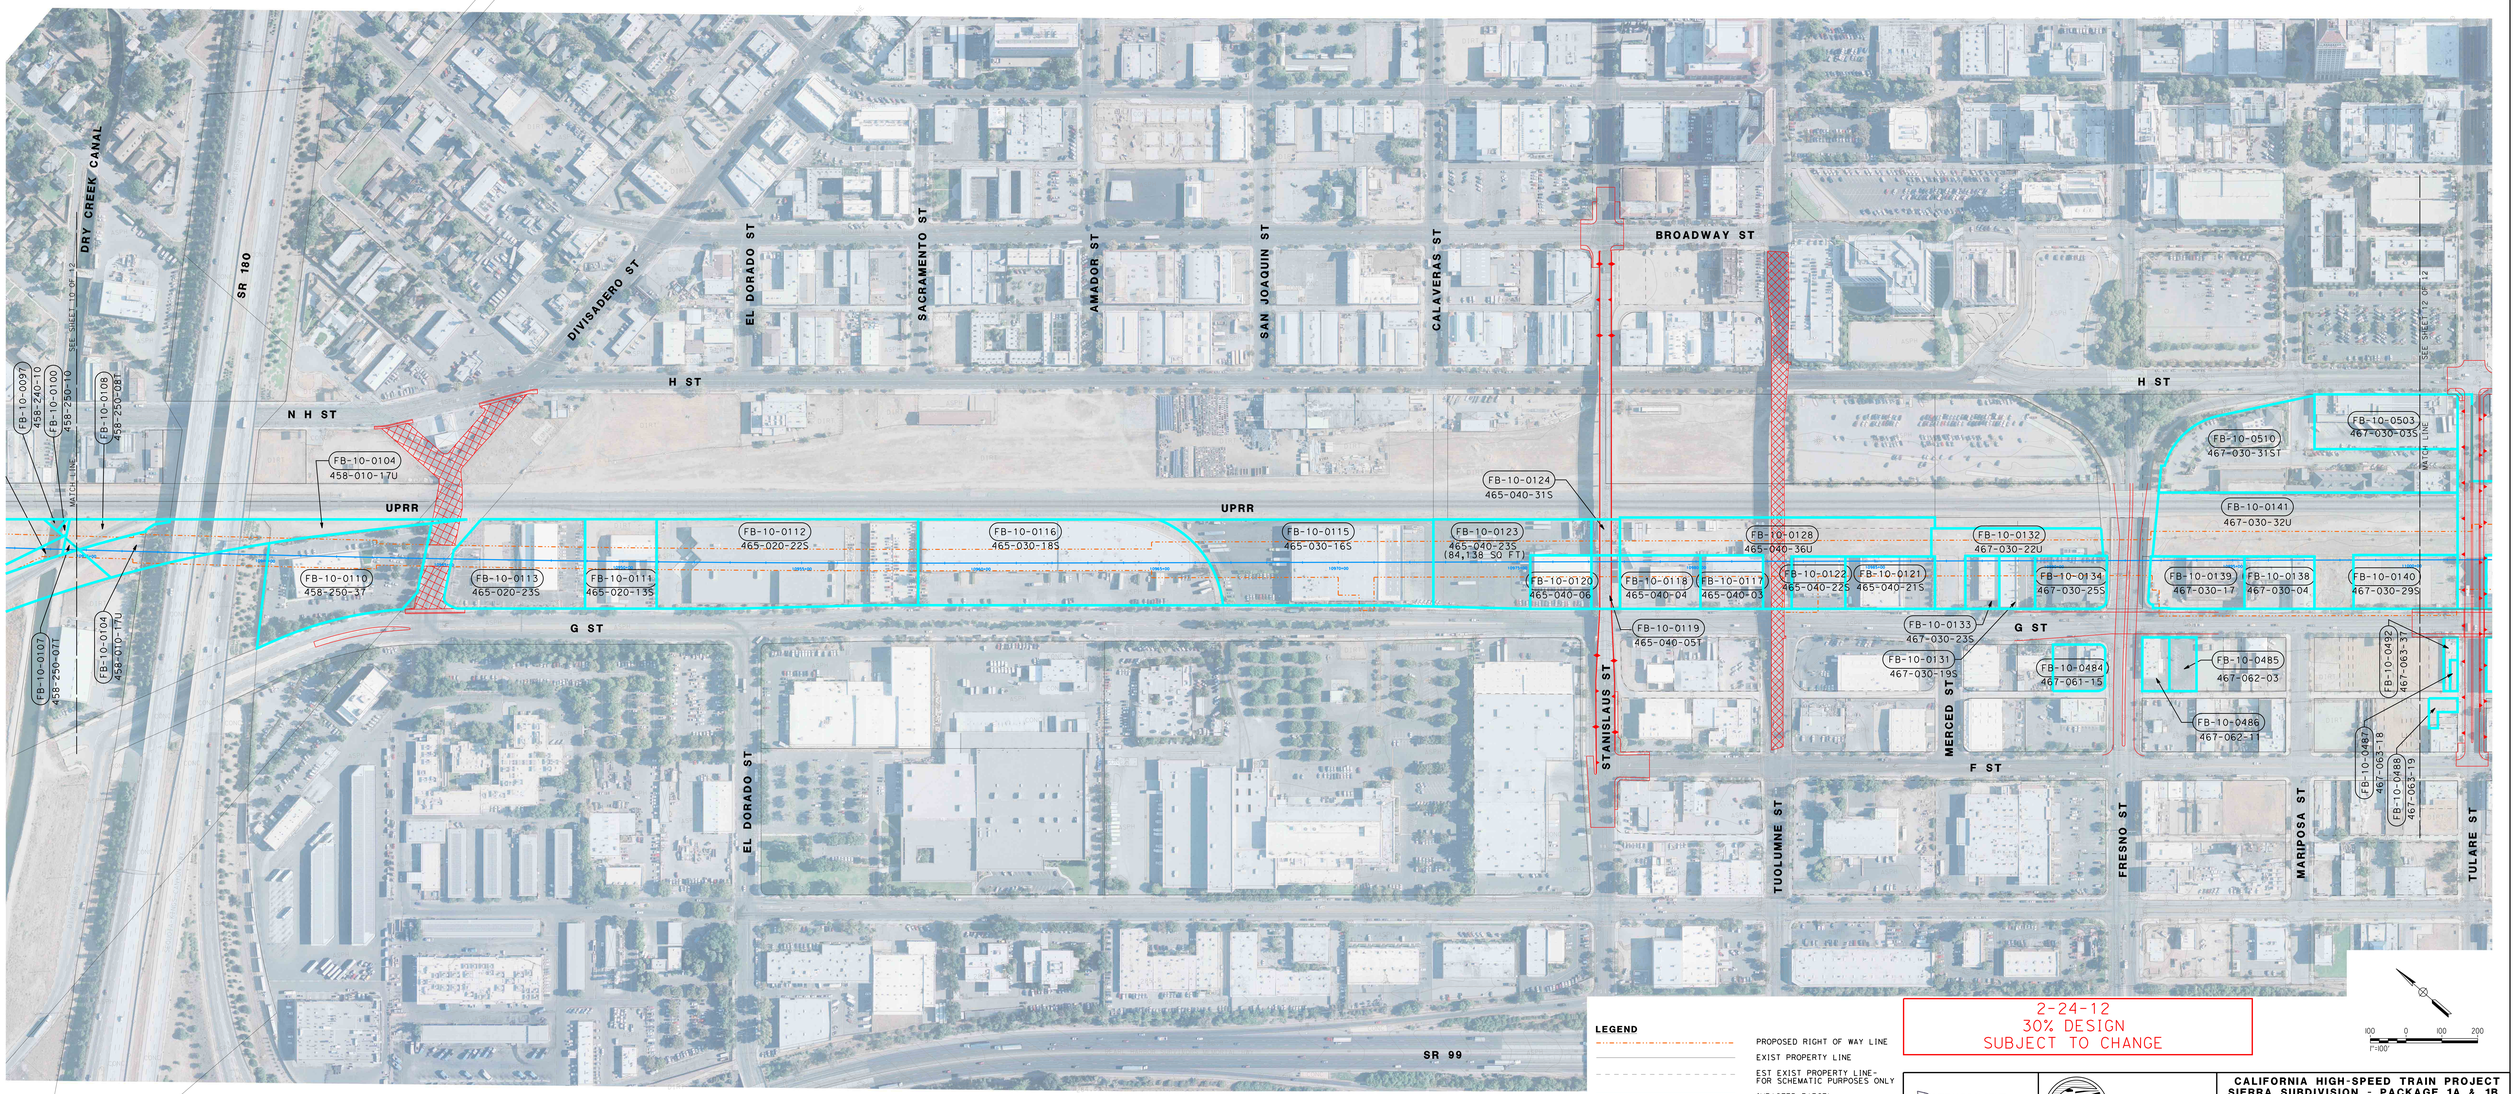

LEGEND

- PROPOSED RIGHT OF WAY LINE
- EXIST PROPERTY LINE
- EST EXIST PROPERTY LINE- FOR SCHEMATIC PURPOSES ONLY
- IMPACTED PARCEL
- PROPOSED HST ALIGNMENT
- PROPOSED IMPROVEMENTS

2-24-12
30% DESIGN
SUBJECT TO CHANGE

100 0 100 200
F-100

URS | HMM | ARUP
CALIFORNIA HIGH-SPEED TRAIN

CALIFORNIA HIGH-SPEED RAIL AUTHORITY

CALIFORNIA HIGH-SPEED TRAIN PROJECT
SIERRA SUBDIVISION - PACKAGE 1A & 1B
RIGHT-OF-WAY EXHIBIT
SHEET 11 OF 12
FEBRUARY 2012