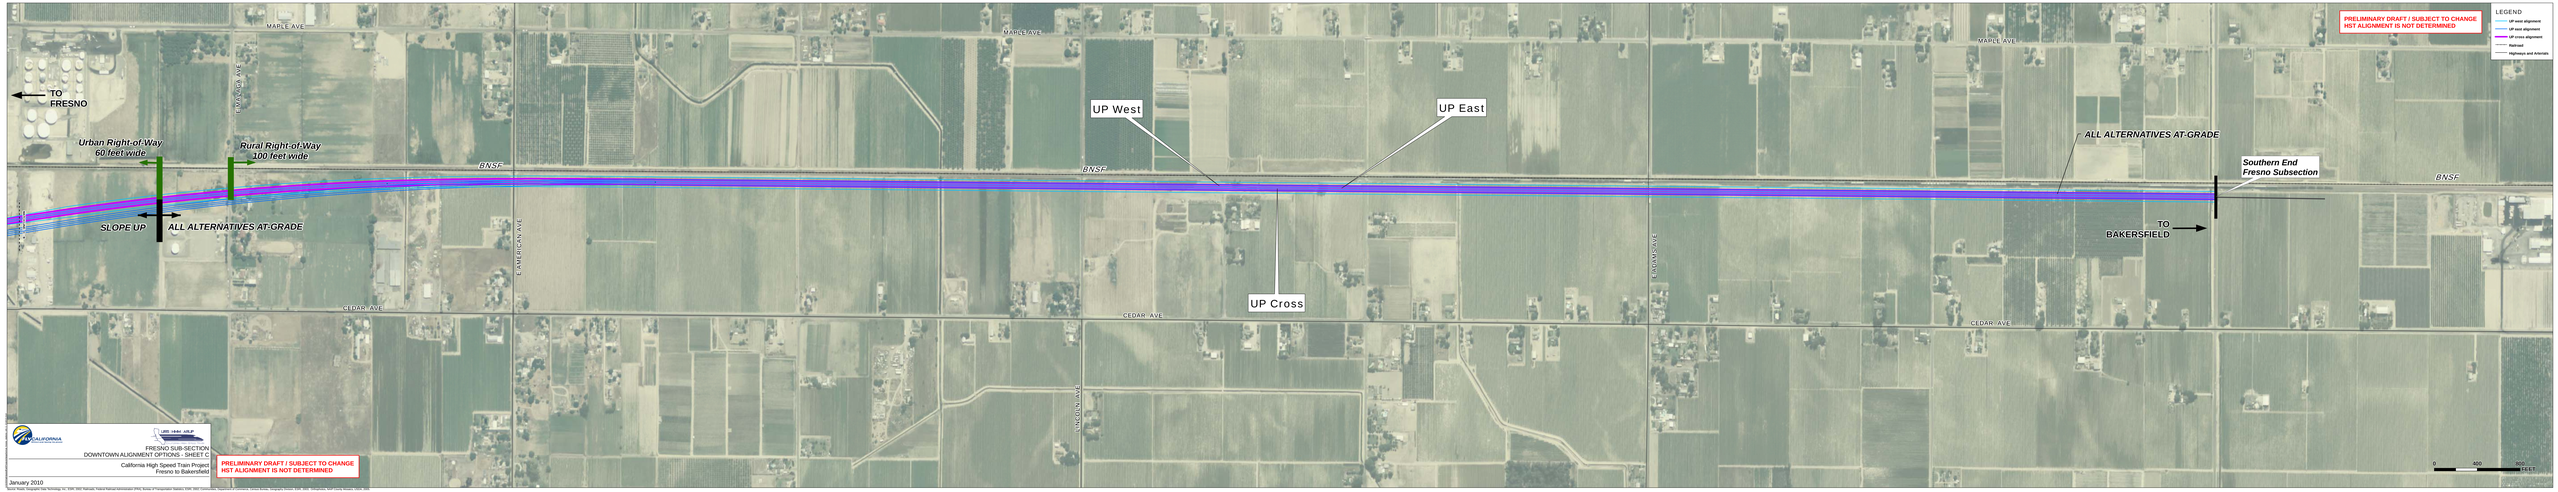
MAPLE AVE
MAPLE AVE
MAPLE AVE
TO
FRESNO
RAVENSWOOD AVE
Urban Right-of-Way
60 feet wide
Rural Right-of-Way
100 feet wide
BNSF
BNSF
BNSF
UP West
UP East
UP Cross
SLOPE UP
ALL ALTERNATIVES AT-GRADE
ALL ALTERNATIVES AT-GRADE
Southern End
Fresno Subsection
TO
BAKERSFIELD
E AMERICAN AVE
LINCOLN AVE
RAVENSWOOD AVE
CEDAR AVE
CEDAR AVE
CEDAR AVE
PRELIMINARY DRAFT / SUBJECT TO CHANGE
HST ALIGNMENT IS NOT DETERMINED
LEGEND
UP west alignment
UP east alignment
UP cross alignment
Railroad
Highways and Arterials
0
400
800
FEET
FRESNO SUB-SECTION
DOWNTOWN ALIGNMENT OPTIONS - SHEET C
California High Speed Train Project
Fresno to Bakersfield
January 2010
PRELIMINARY DRAFT / SUBJECT TO CHANGE
HST ALIGNMENT IS NOT DETERMINED