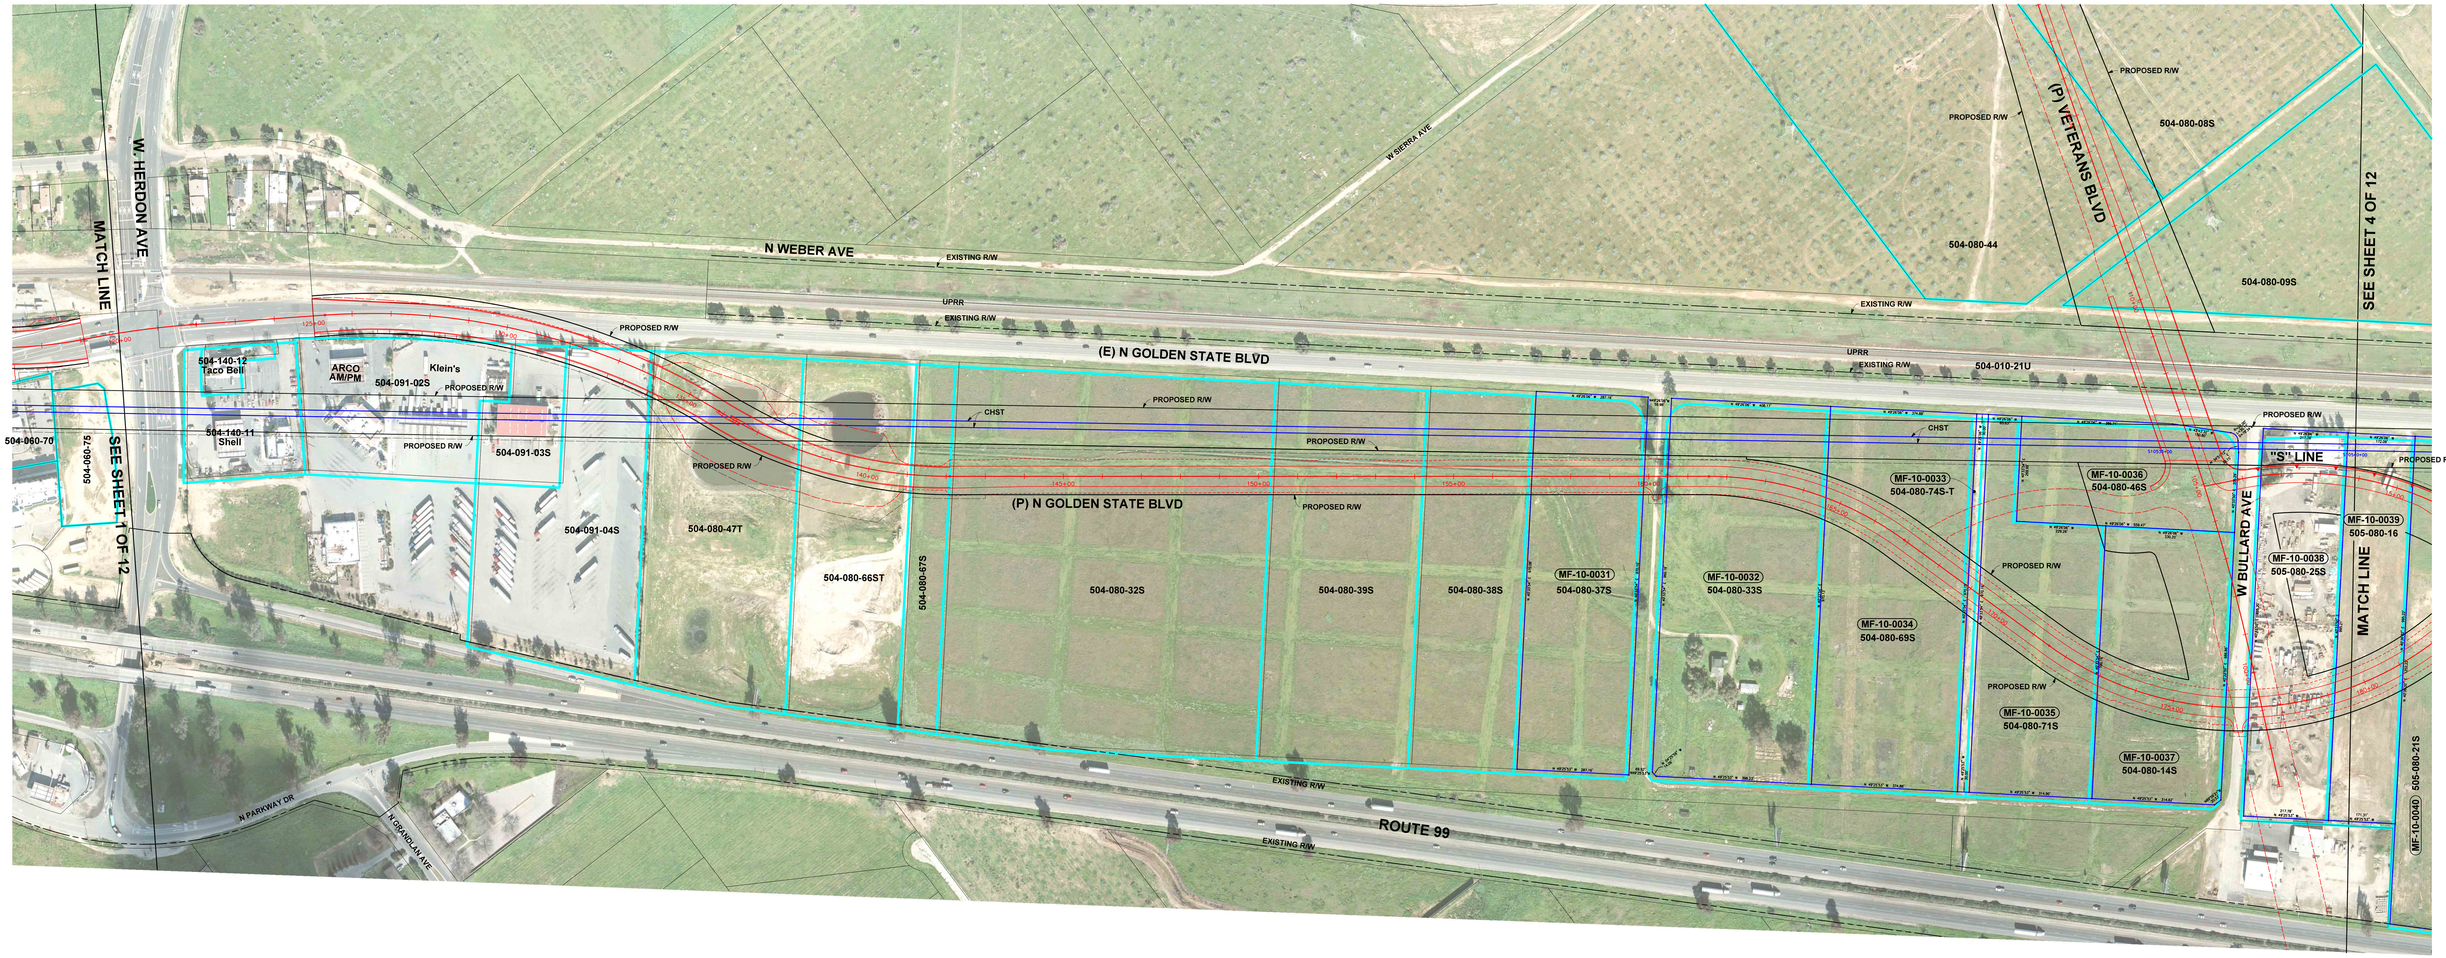

Legend

- Impacted Parcel
- Proposed Drainage Basin
- Caltrans R/W (Access Prohibited)
- Caltrans R/W (Relinquished)
- Proposed R/W
- Existing R/W

2-24-12
30% DESIGN
SUBJECT TO CHANGE

100 0 100 200
1"=100'

AECOM Technical Services, Inc.
2020 L Street, Suite 300
Sacramento, CA 95811

CALIFORNIA HIGH-SPEED RAIL AUTHORITY

CALIFORNIA HIGH-SPEED TRAIN PROJECT
SIERRA SUBDIVISION - PACKAGE 1A & 1B
RIGHT-OF-WAY EXHIBIT
2 OF 12
FEBRUARY 2012

3/5/2012 3:42:04 PM \\ussvr1fp001\cad\CHSR\60029821\tds-03_Merced-Fresno\CAD\Civil\Sketch\Right of Way\Public Meeting Exhibits\02313102_Public_Meeting_Exhibit.dgn
Admgp
consrp-r1.tbl CHSR_Color_Exhibits_ROW.plt